Floor plan is from best available information. Drawing will be updated as more information becomes available.

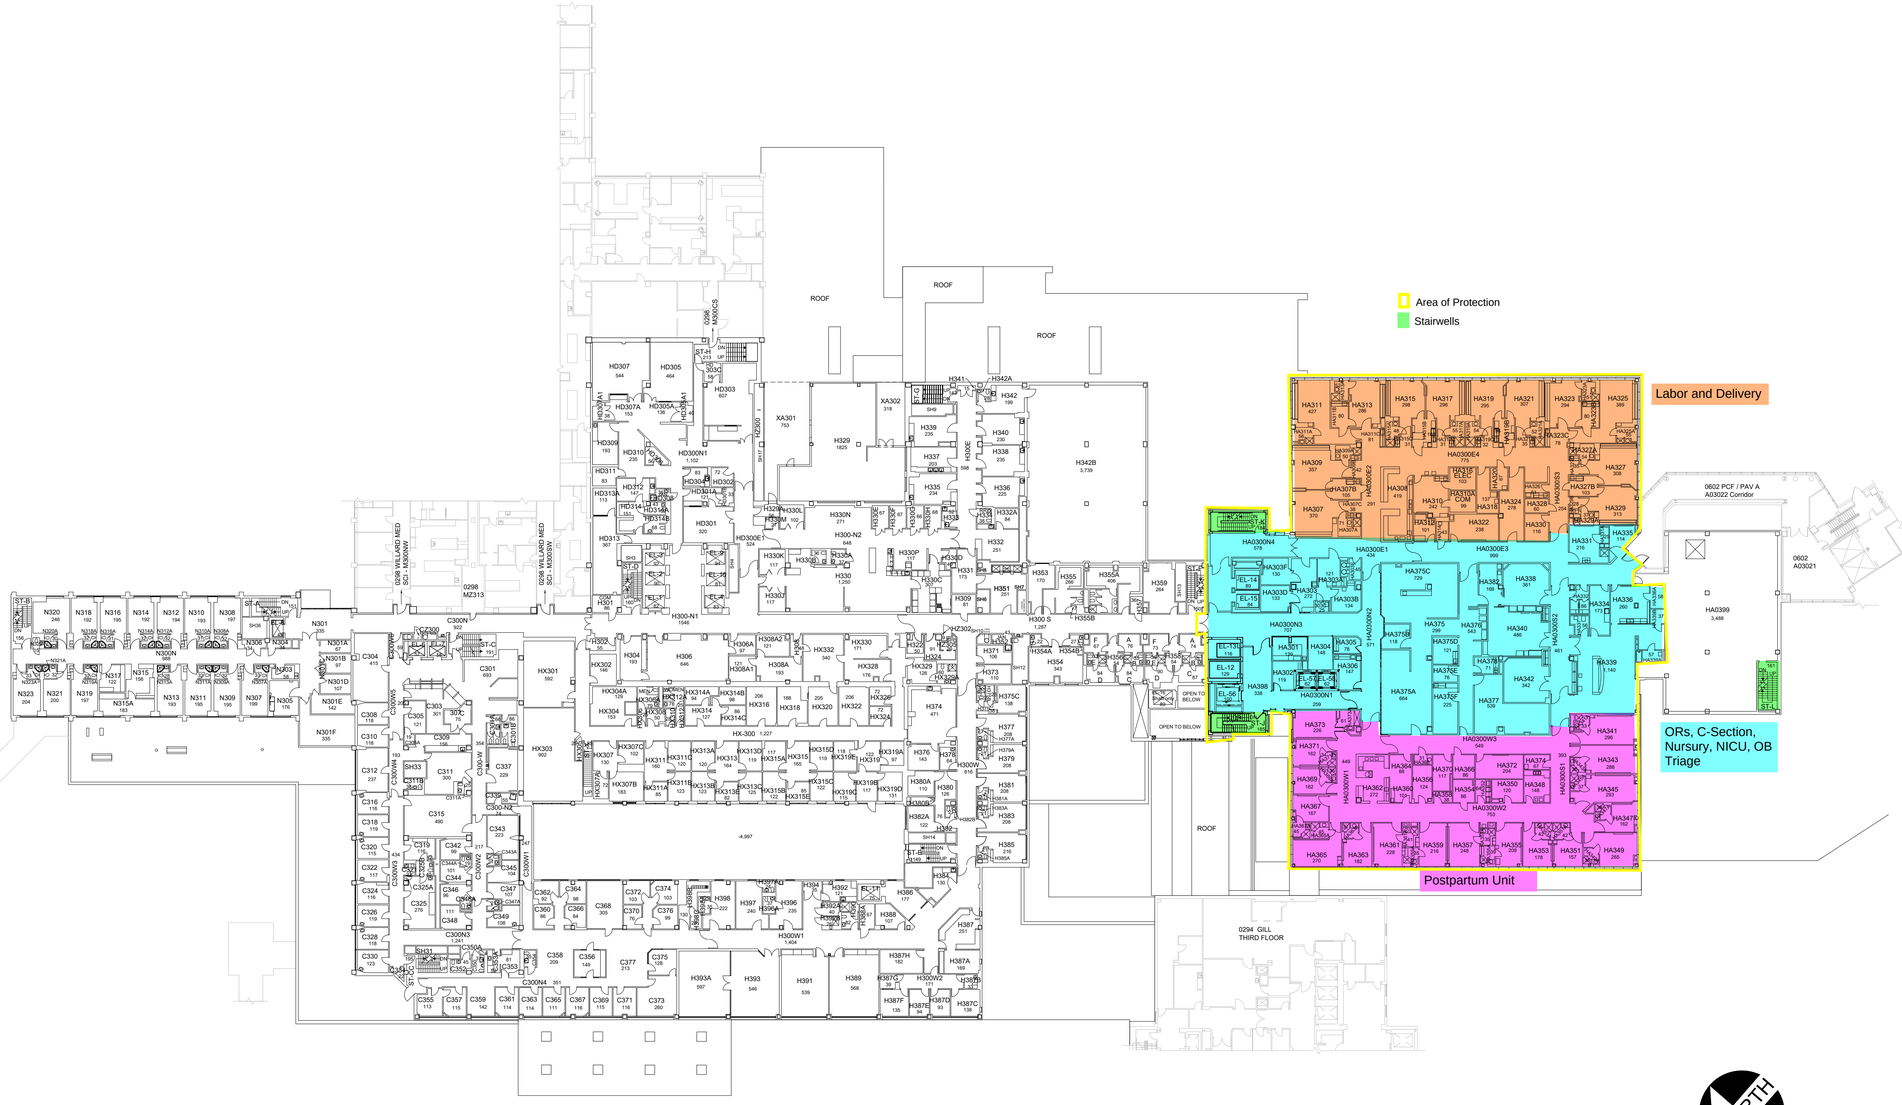

THIRD FLOOR PLAN
UK CHANDLER HOSPITAL (PAV H) and CRITICAL CARE CENTER (PAV HA)

116,370 Gross Square Ft.

2/11/22

JES

DATE: 09-23-12 | DRAWN BY: FR

BLDG #: 0293

UK Hospital-Chandler Medical Center & Hospital

KEY DRAWING

UNIVERSITY OF KENTUCKY
ITS Information Services

SHEET 5 of 13

BASE LASER MEASURED - SUMMER 2012